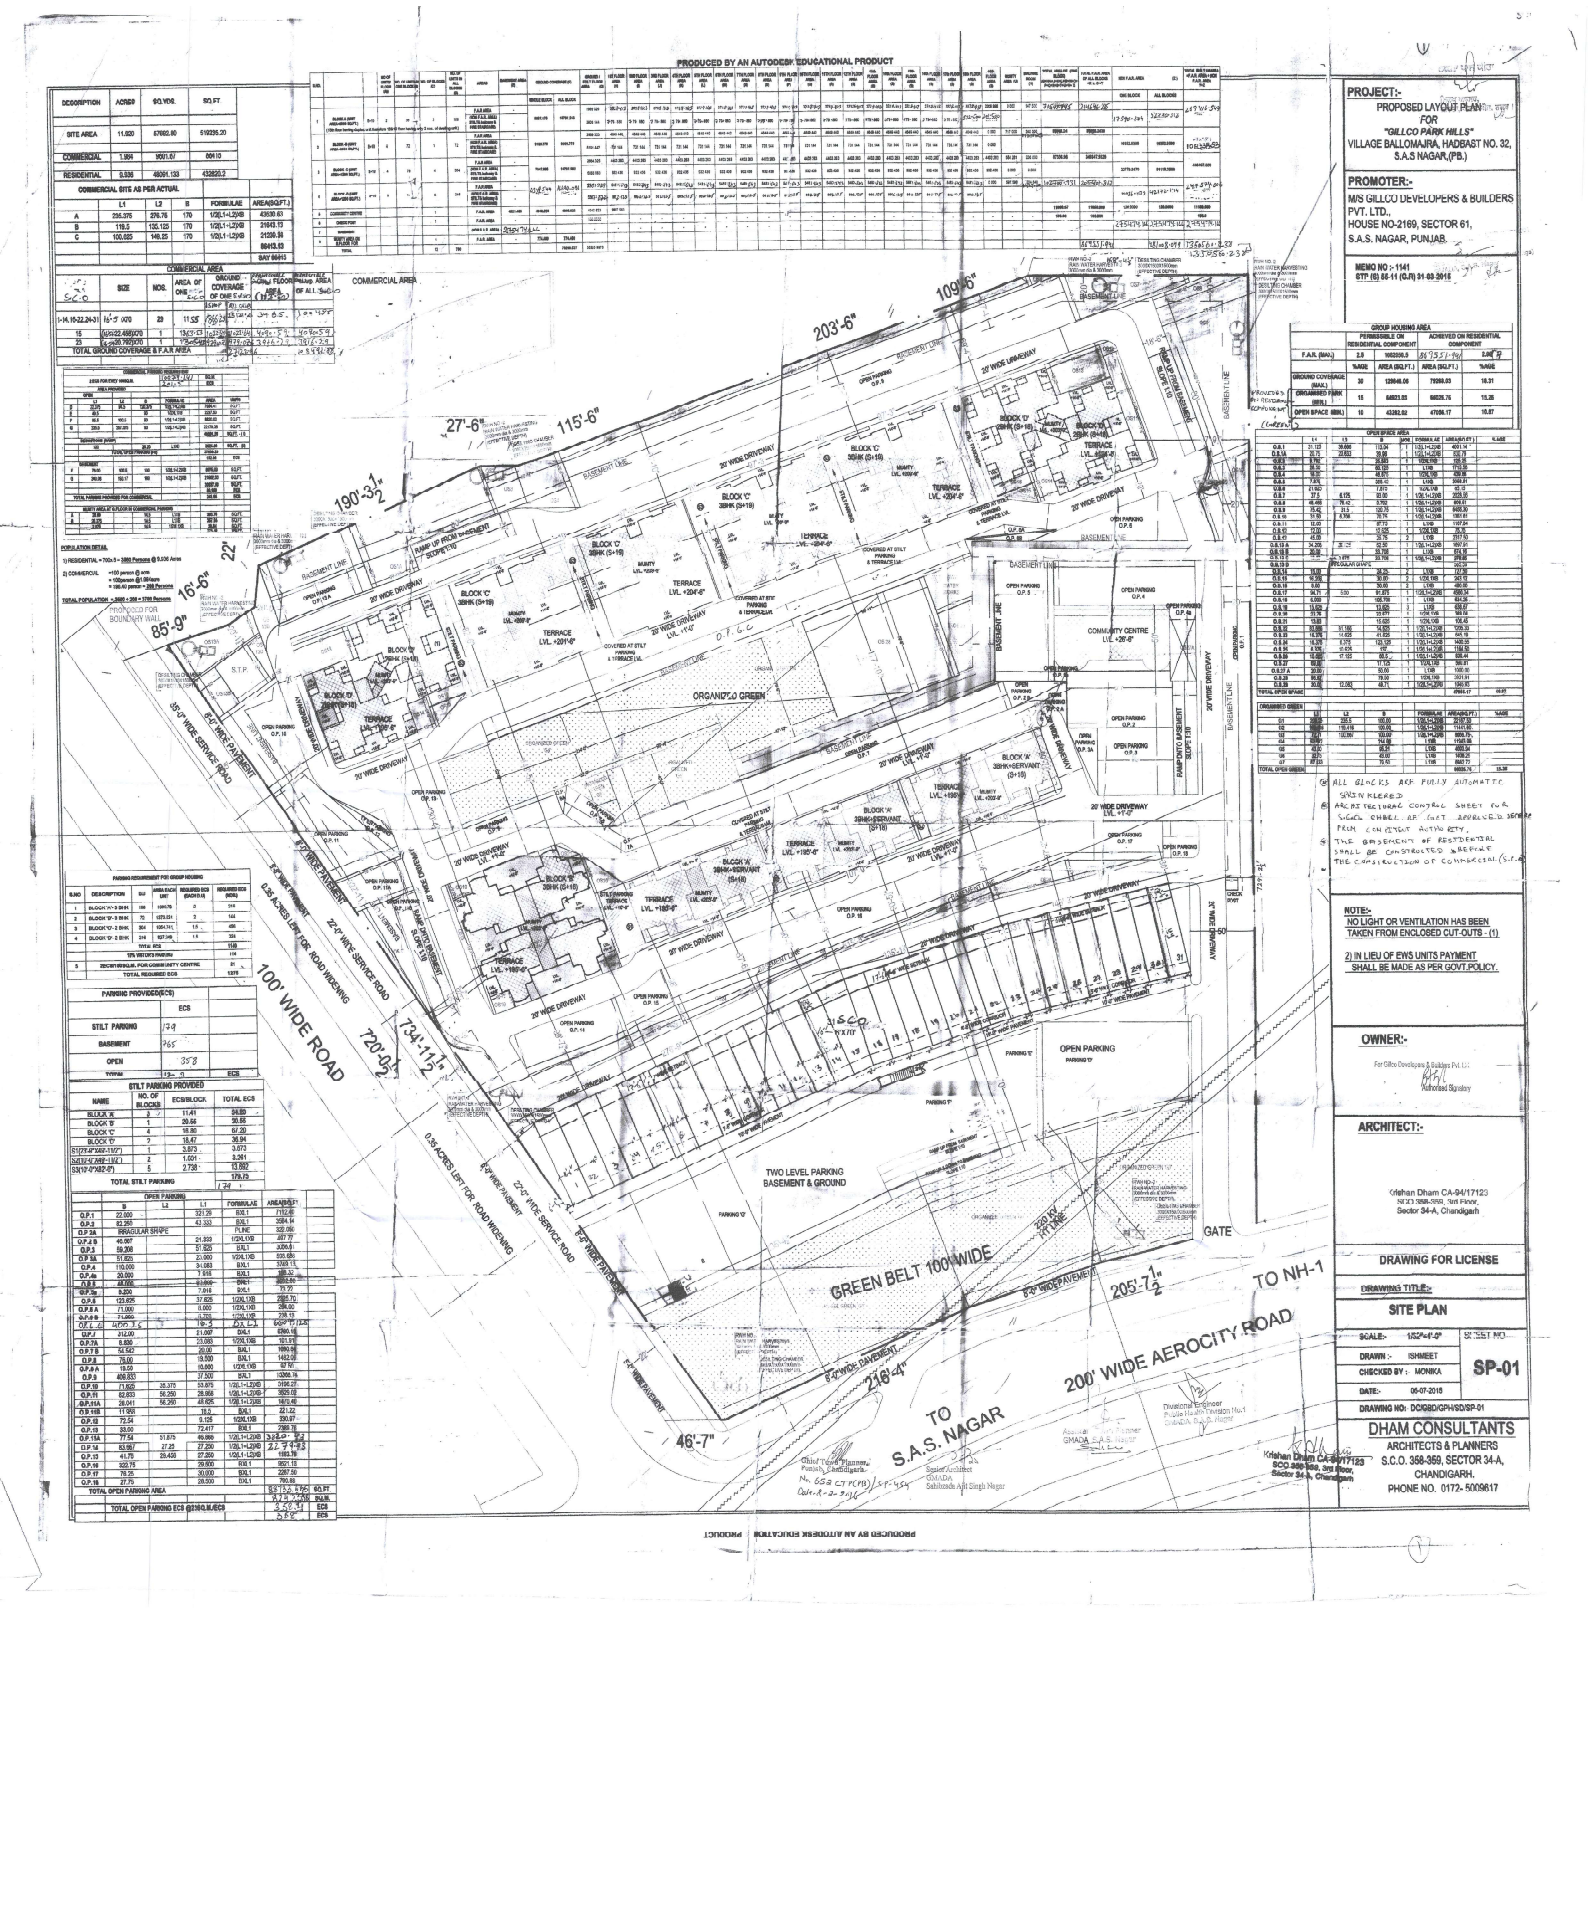
PRODUCED BY AN AUTODESK EDUCATIONAL PRODUCT
PROJECT:-
PROPOSED LAYOUT PLAN FOR "GILLCO PARK HILLS" VILLAGE BALLOMAJRA, HADBAST NO. 32, S.A.S NAGAR,(PB.)
PROMOTER:-
M/S GILLCO DEVELOPERS & BUILDERS PVT. LTD., HOUSE NO-2169, SECTOR 61, S.A.S. NAGAR, PUNJAB.
MEMO NO :- 1141
GTP (B) 55-11 (C/I) 31-03-2011
NOTE:-
NO LIGHT OR VENTILATION HAS BEEN TAKEN FROM ENCLOSED CUT-OUTS - (1)
2) IN LIEU OF EWS UNITS PAYMENT SHALL BE MADE AS PER GOVT.POLICY.
OWNER:-
ARCHITECT:-
Krishan Dham CA-94/17123 SCO 368-369, 3rd Floor, Sector 34-A, Chandigarh
DRAWING FOR LICENSE
DRAWING TITLE:-
SITE PLAN
SCALE:- 1"=4'-0"
DRAWN :- ISHMEET
CHECKED BY :- MONIKA
DATE:- 05-07-2016
DRAWING NO: DC/GBD/GPH/SD/SP-01
SHEET NO.
SP-01
DHAM CONSULTANTS
ARCHITECTS & PLANNERS
S.C.O. 368-369, SECTOR 34-A, CHANDIGARH.
PHONE NO. 0172- 5009617
GREEN BELT 100' WIDE
100' WIDE ROAD
200' WIDE AEROCITY ROAD
TO S.A.S NAGAR
TO NH-1
GATE
TWO LEVEL PARKING BASEMENT & GROUND
ORGANIC GREEN
COMMUNITY CENTRE
OPEN PARKING
PRODUCED FOR BOUNDRY WALL
PRODUCED BY AN AUTODESK EDUCATIONAL PRODUCT