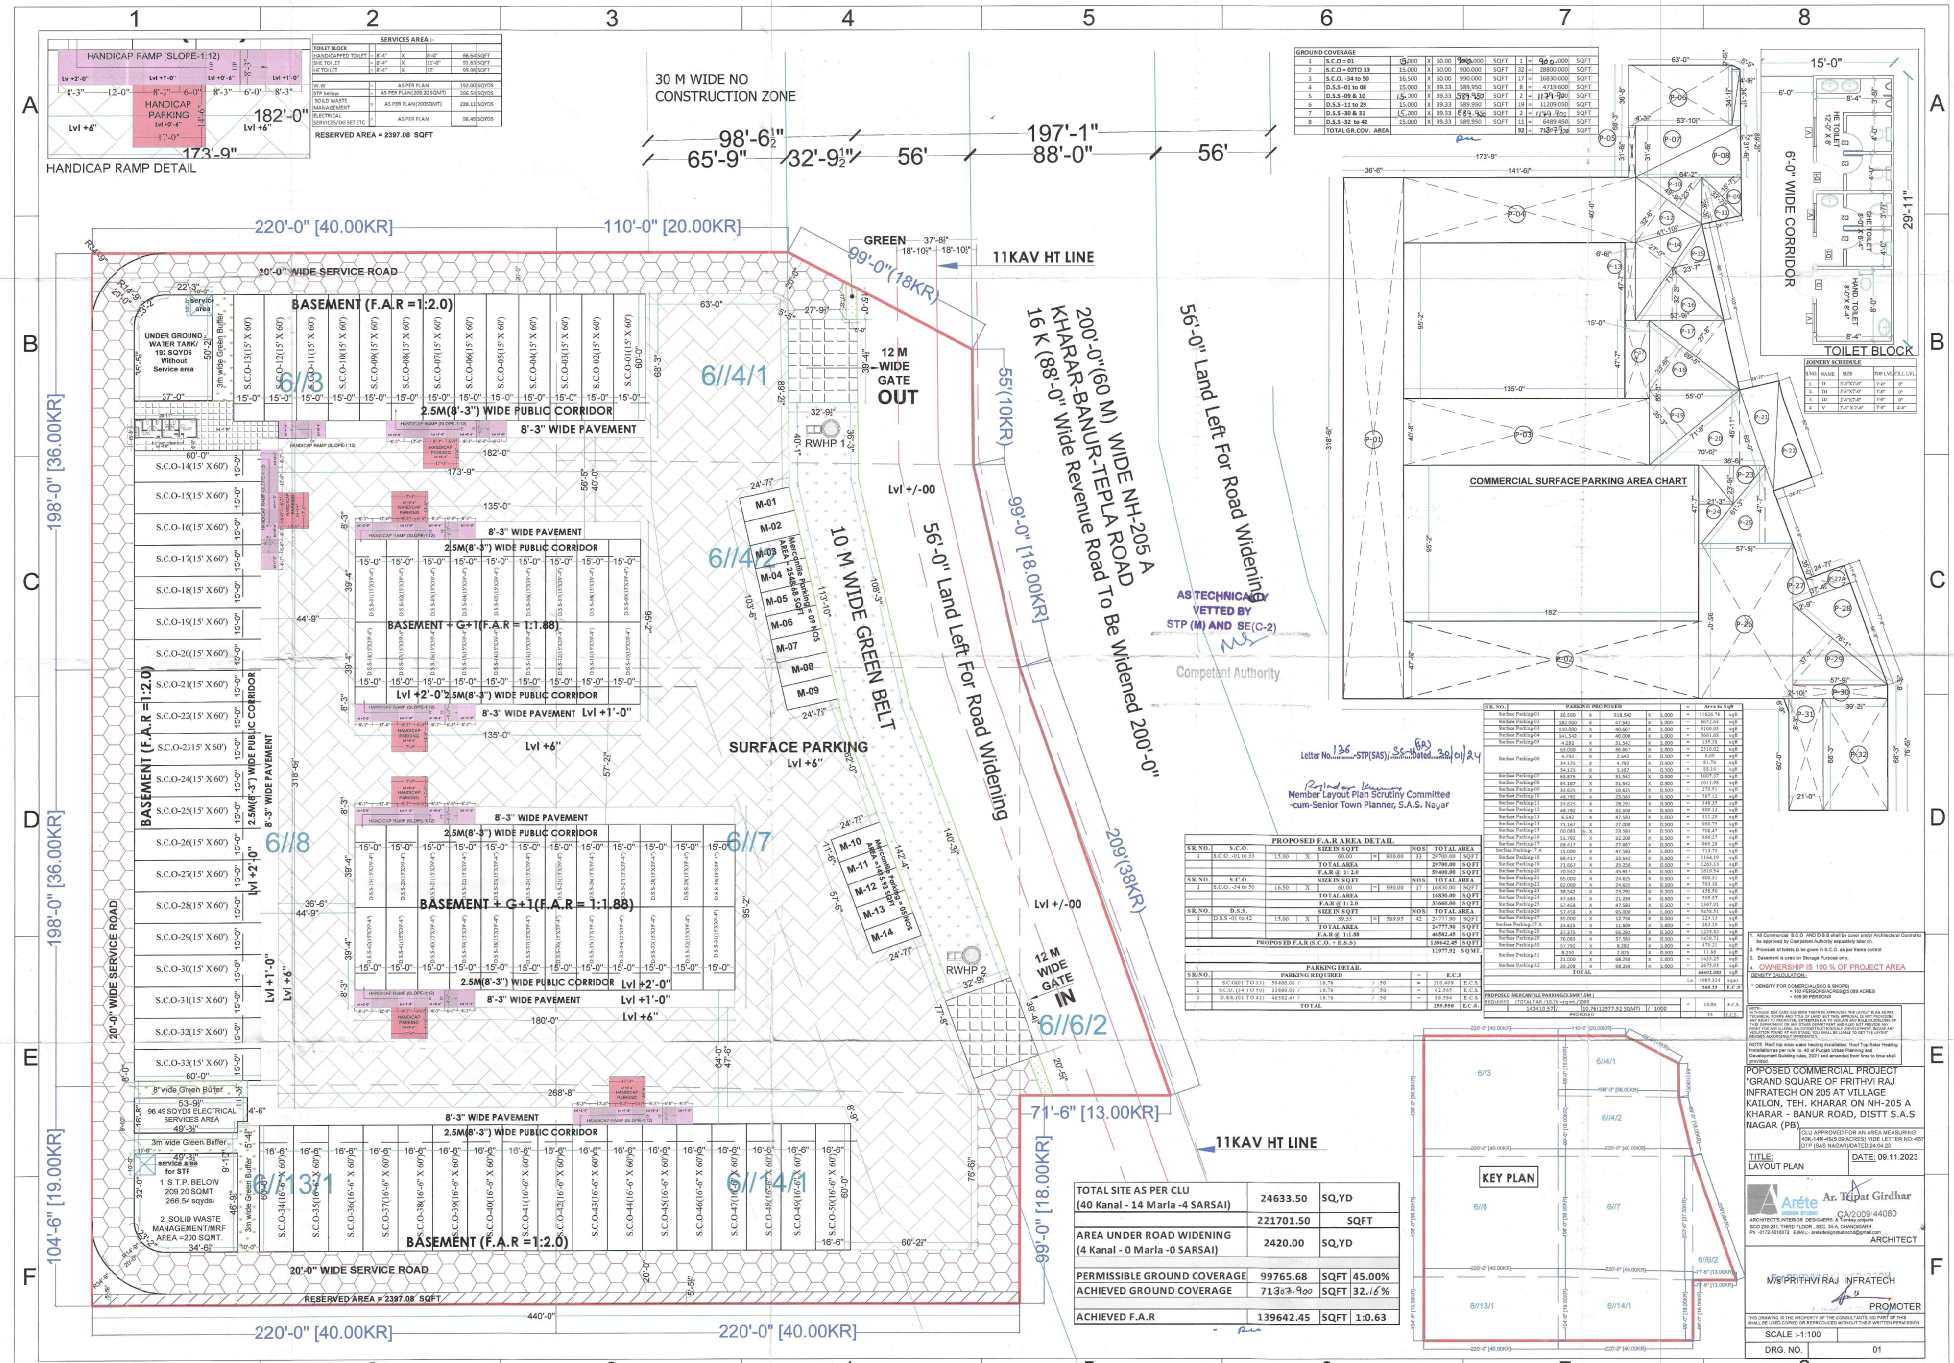

TOTAL SITE AS PER CLU (40 Kanal - 14 Marla -4 SARSAI)	24633.50	SQ.YD	
	221701.50	SQFT	
AREA UNDER ROAD WIDENING (4 Kanal - 0 Marla -0 SARSAI)	2420.00	SQ.YD	
PERMISSIBLE GROUND COVERAGE	99765.68	SQFT	45.00%
ACHIEVED GROUND COVERAGE	71303.900	SQFT	32.16%
ACHIEVED F.A.R	139642.45	SQFT	1:0.63